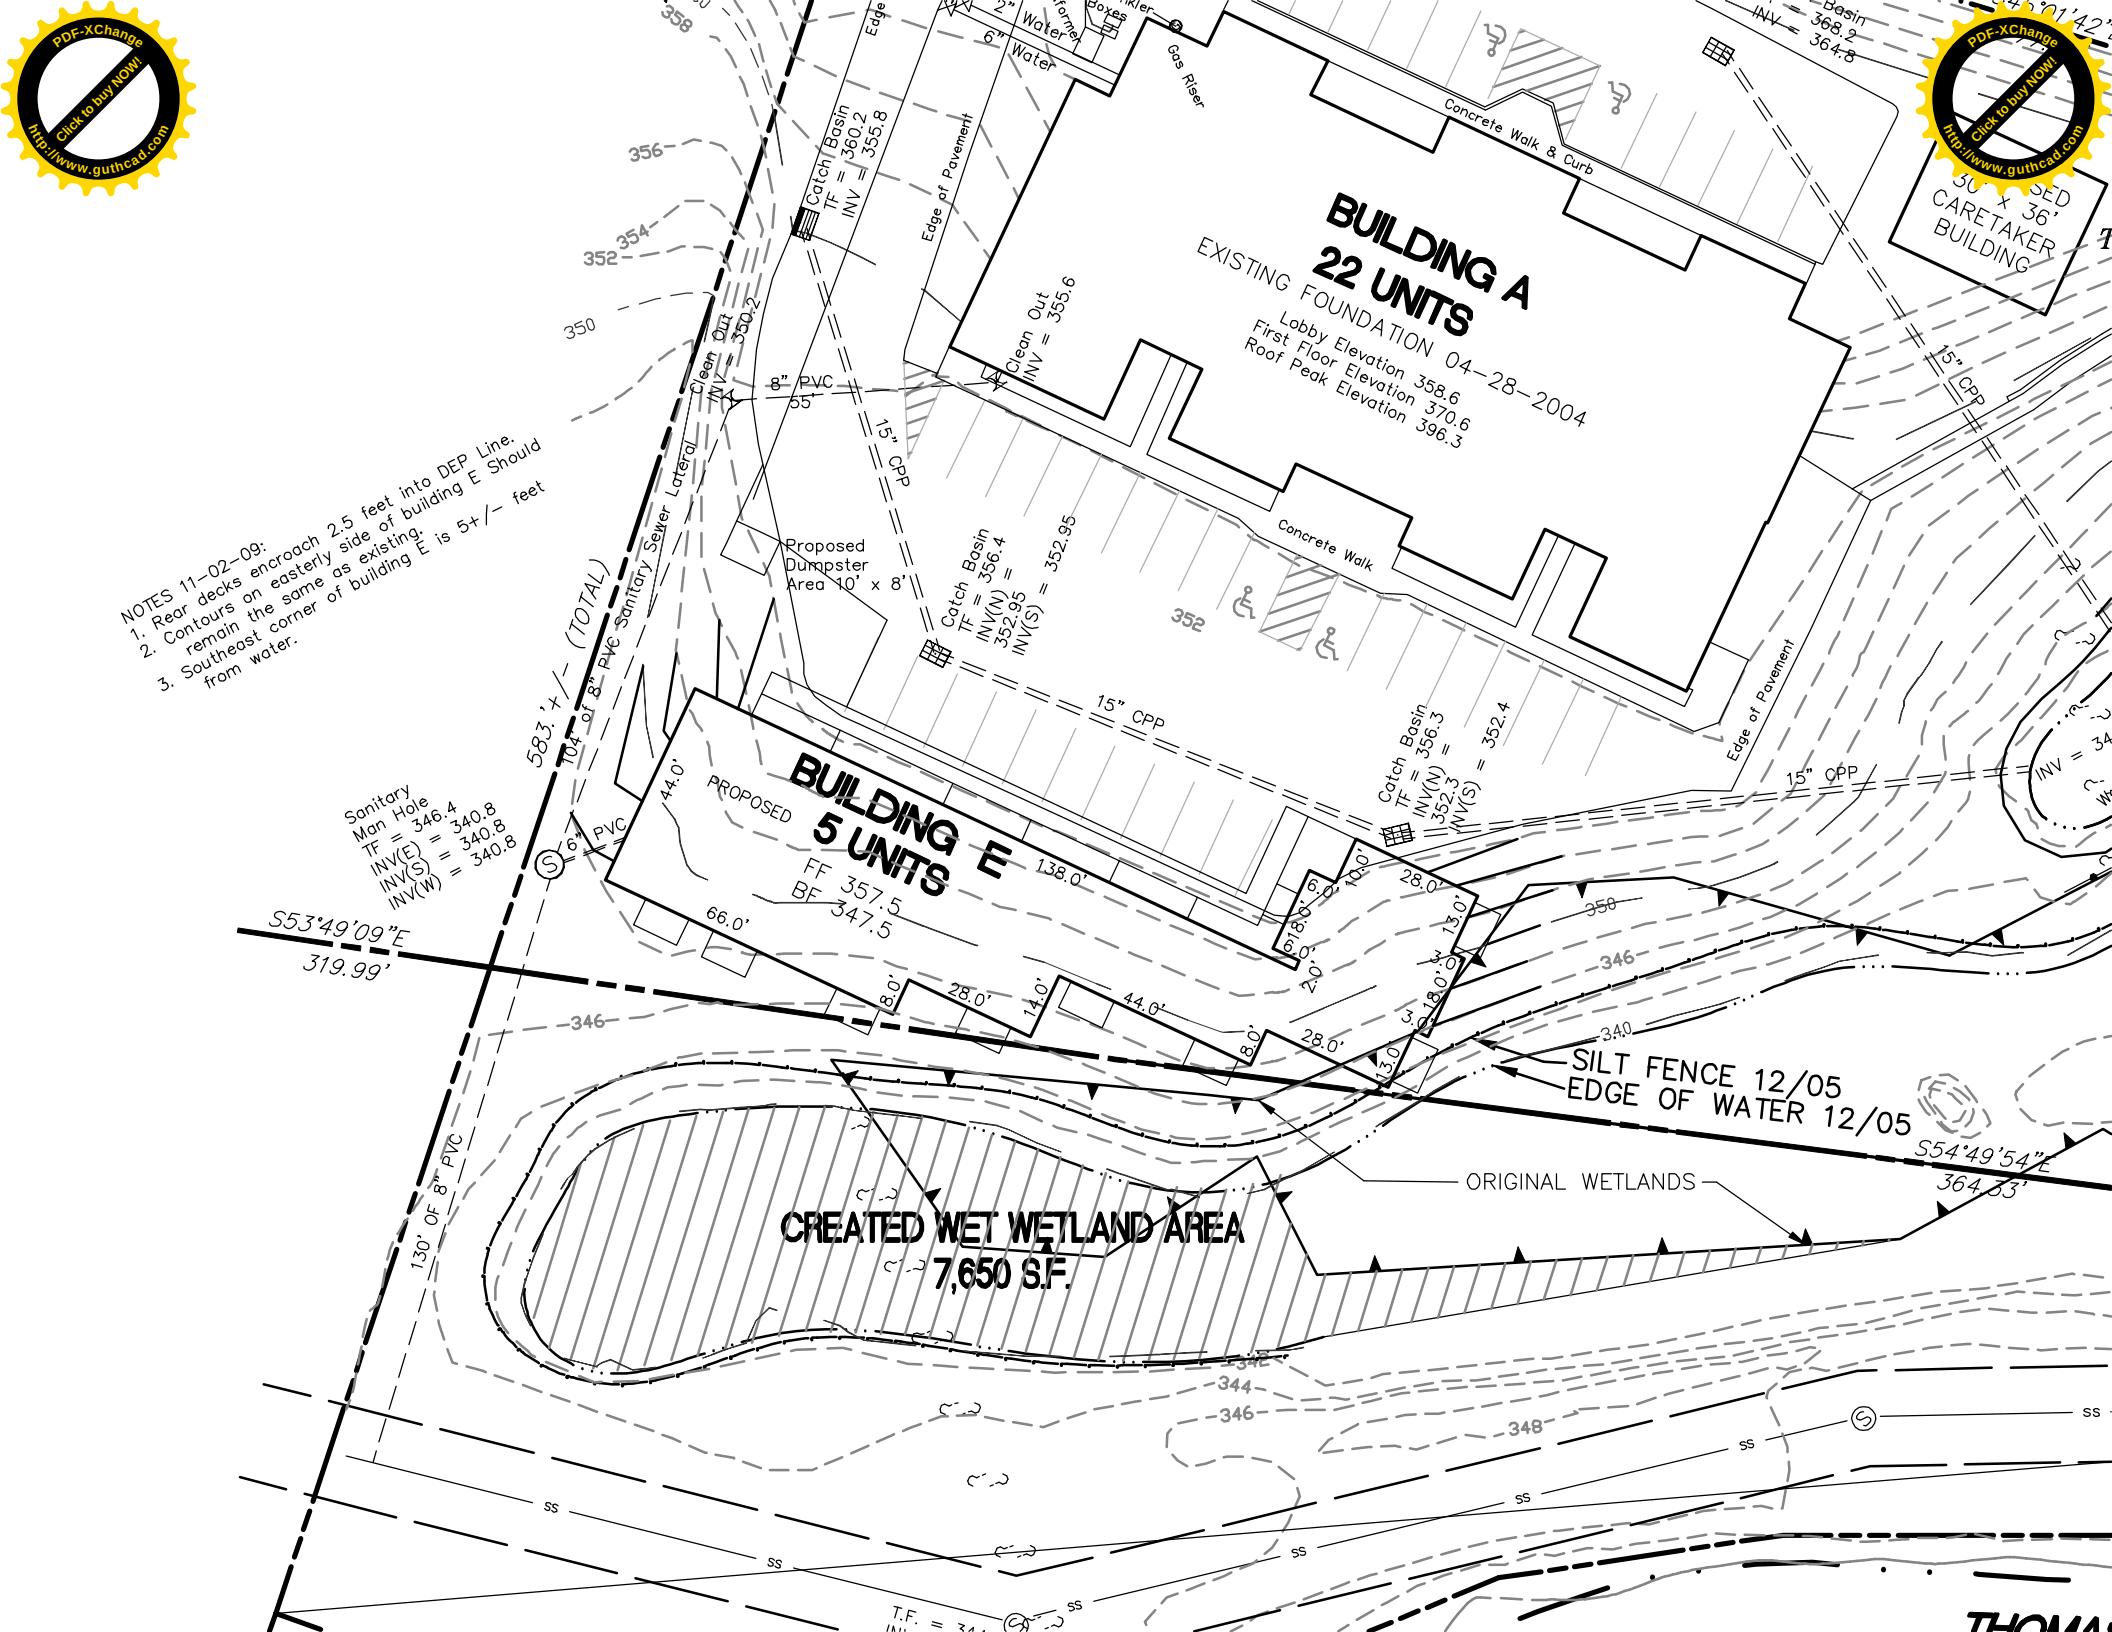

BUILDING A
22 UNITS
EXISTING FOUNDATION 04-28-2004
Lobby Elevation 358.6
First Floor Elevation 370.6
Roof Peak Elevation 396.3
BUILDING E
5 UNITS
PROPOSED
FF 357.5
BF 347.5
CREATED WET WETLAND AREA
7,650 S.F.
SILT FENCE 12/05
EDGE OF WATER 12/05
ORIGINAL WETLANDS
Proposed Dumpster Area 10' x 8'
Concrete Walk & Curb
Concrete Walk
Edge of Pavement
Gas Riser
Catch Basin TF = 360.2 INV = 355.8
Clean Out INV = 355.6
Catch Basin TF = 356.4 INV(N) = 352.95 INV(S) = 352.95
Catch Basin TF = 356.3 INV(N) = 352.3 INV(S) = 352.4
Sanitary Man Hole TF = 346.4 INV(E) = 340.8 INV(S) = 340.8 INV(W) = 340.8
Clean Out INV = 350.2
8" PVC
15" CPP
6" PVC
583.'+/- (TOTAL)
104' of 8" PVC Sanitary Sewer Lateral
130' OF 8" PVC
S53°49'09"E
319.99'
S54°49'54"E
364.33'
CARETAKER BUILDING
NOTES 11-02-09:
1. Rear decks encroach 2.5 feet into DEP Line.
2. Contours on easterly side of building E Should remain the same as existing.
3. Southeast corner of building E is 5+/- feet from water.